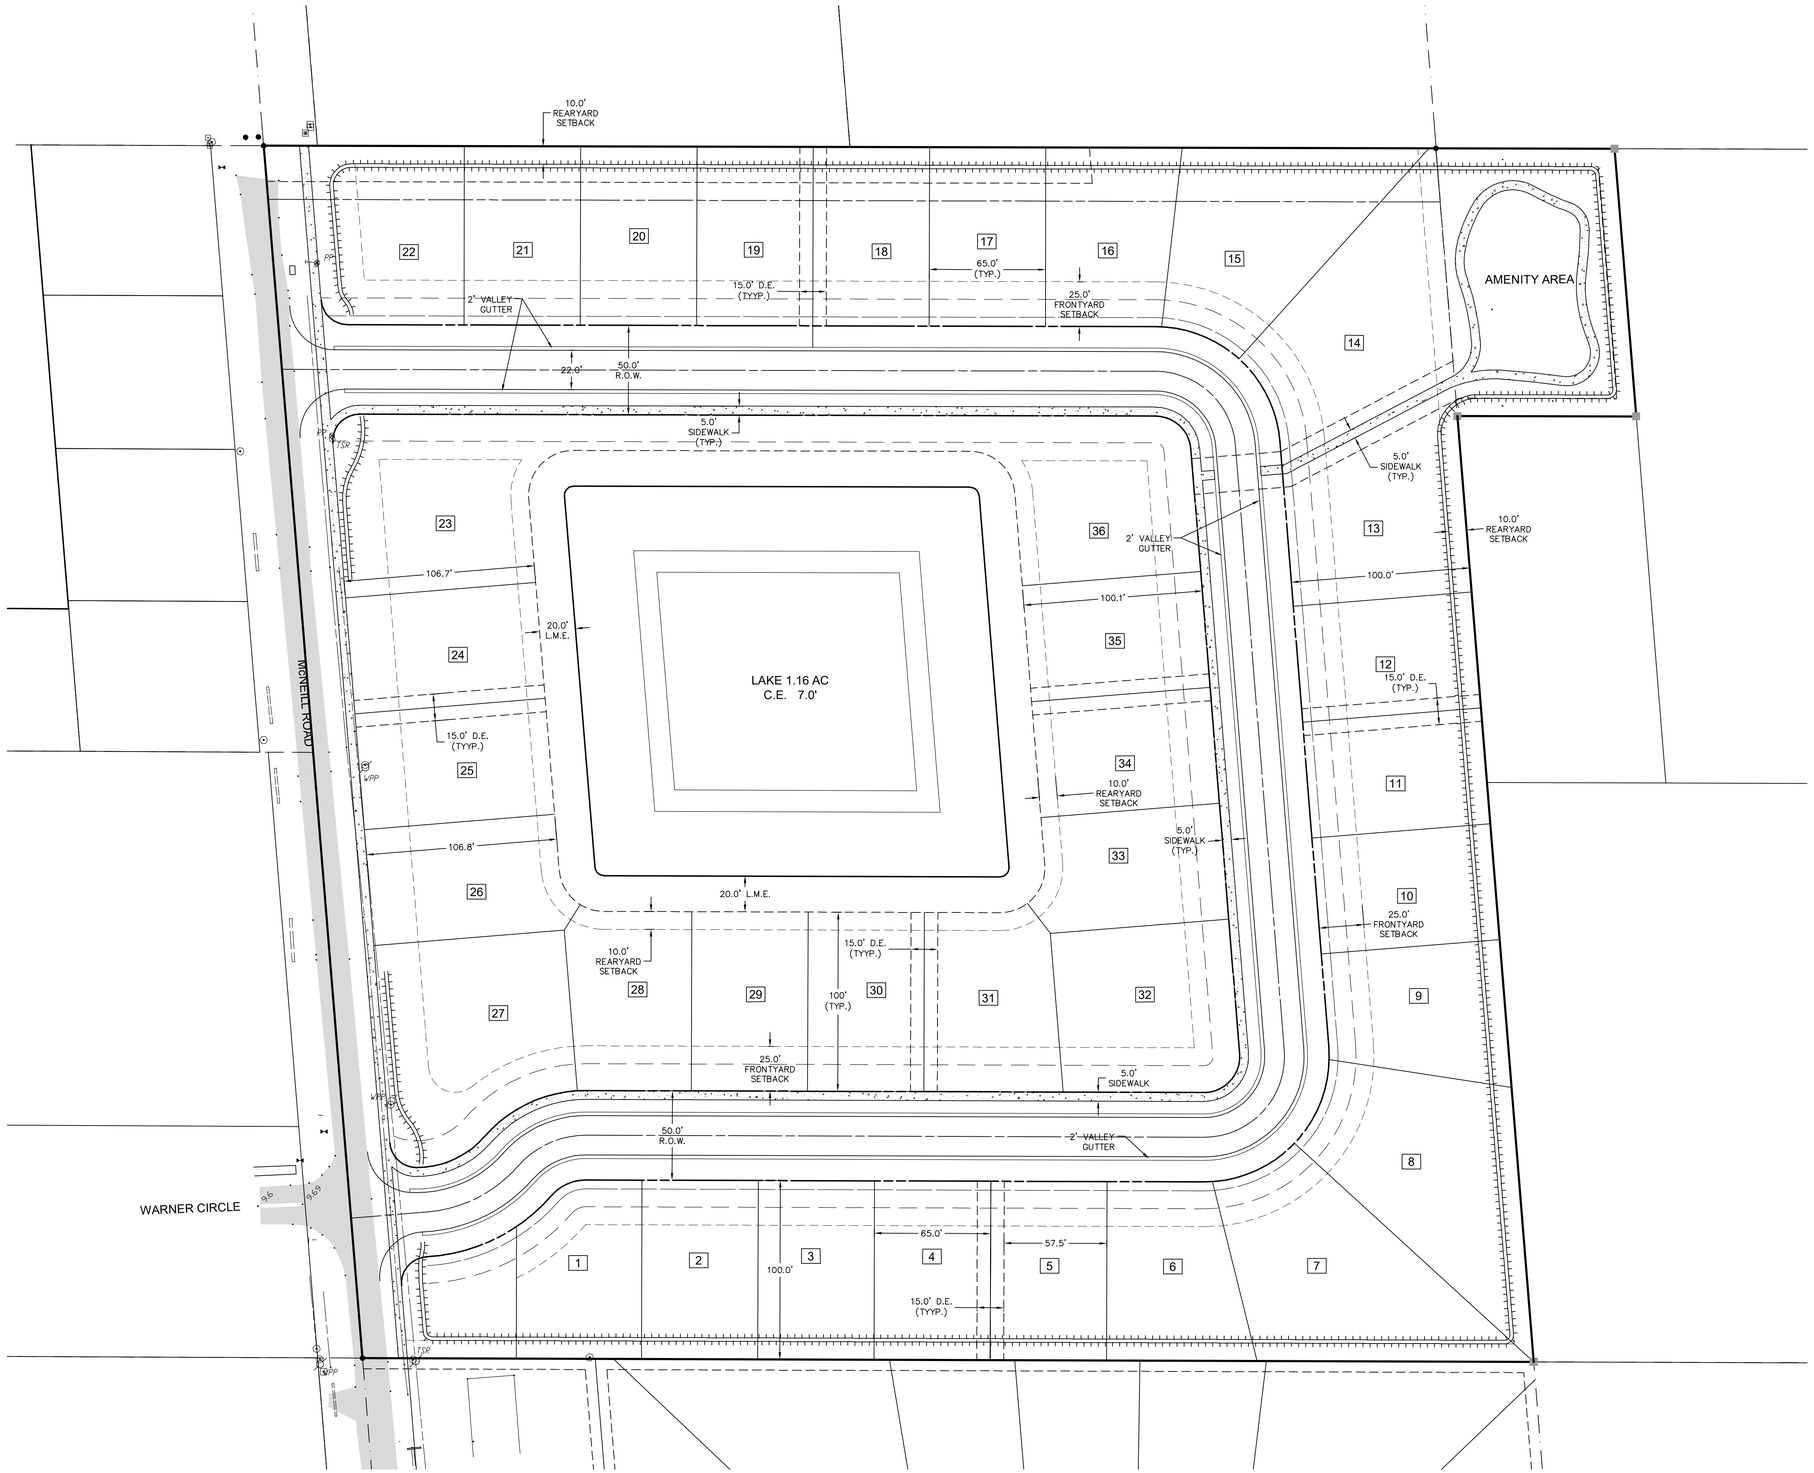

HABITAT MCNEILL, LLC.

S:\JOBS\SOUTH\8268\ENGINEERING\DEV PLANS\05 MASTER SITE PLAN.DWG 5/1/2018 10:43 AM JOSE SANCHEZ

PREPARED FOR:

HABITAT MCNEILL, LLC.
1288 NORTH TAMIAMI TRAIL
NORTH FORT MYERS FL. 33903

NO.	DATE	REVISION DESCRIPTION	BY

BANKS ENGINEERING
Professional Engineers, Planners, & Land Surveyors
Serving The State Of Florida

10511 SIX MILE CYPRESS PARKWAY
FORT MYERS, FLORIDA 33966
PHONE: (239) 939-5490 FAX: (239) 939-2523
ENGINEERING LICENSE # EB 6469
SURVEY LICENSE # LB 6690
WWW.BANKSENG.COM

SAMUEL W. MARSHALL
P.E. LIC. #48881

MASTER SITE PLAN
HABITAT MCNEILL, LLC.
LEE COUNTY, FLORIDA

DATE	PROJECT	DRAWING	DESIGN	DRAWN	CHECKED	SCALE	SHEET
2/28/2018	8268		JRK	JLS	SWM	1"=40'	05